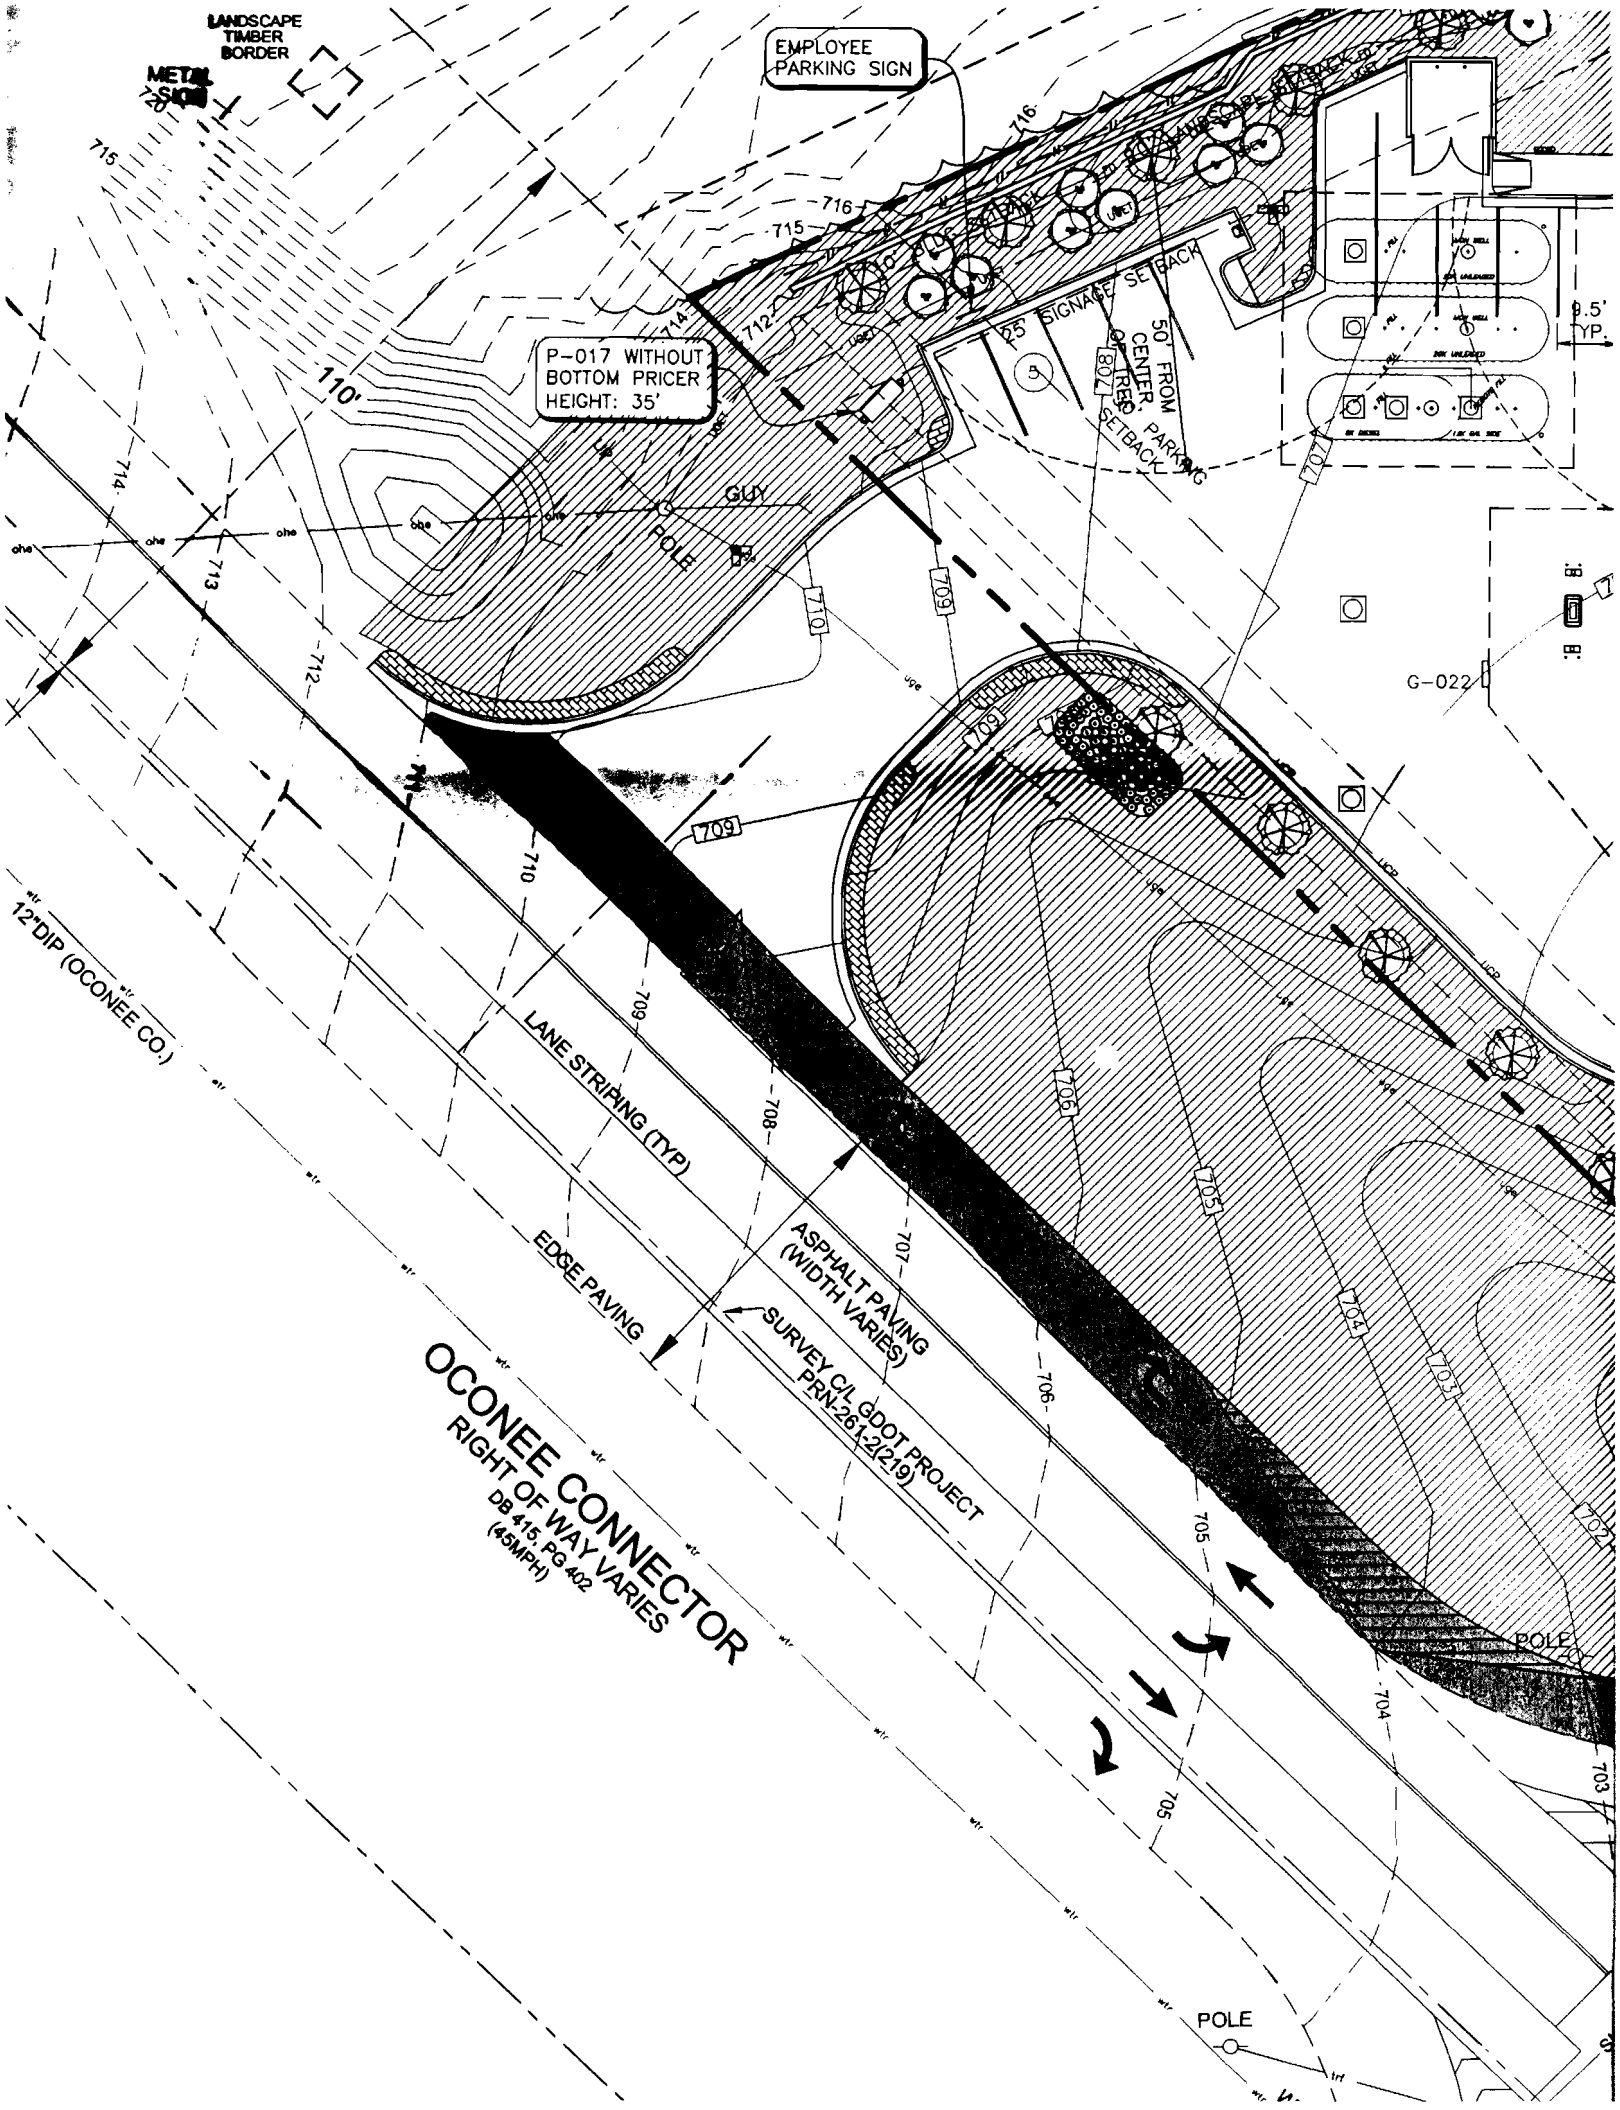
LANDSCAPE TIMBER BORDER
METAL SIGN
EMPLOYEE PARKING SIGN
P-017 WITHOUT BOTTOM PRICER HEIGHT: 35'
110'
25' SIGNAGE SETBACK
50' FROM CENTER OF TREE SETBACK
PARKING
9.5' TYP.
GUY
POLE
G-022
12"DIP (OCONEE CO.)
LANE STRIPING (TYP)
EDGE PAVING
ASPHALT PAVING (WIDTH VARIES)
SURVEY C/L GDOT PROJECT PRN-261-2(219)
OCONEE CONNECTOR
RIGHT OF WAY VARIES
DB 415, PG 402
(45MPH)
POLE
POLE